
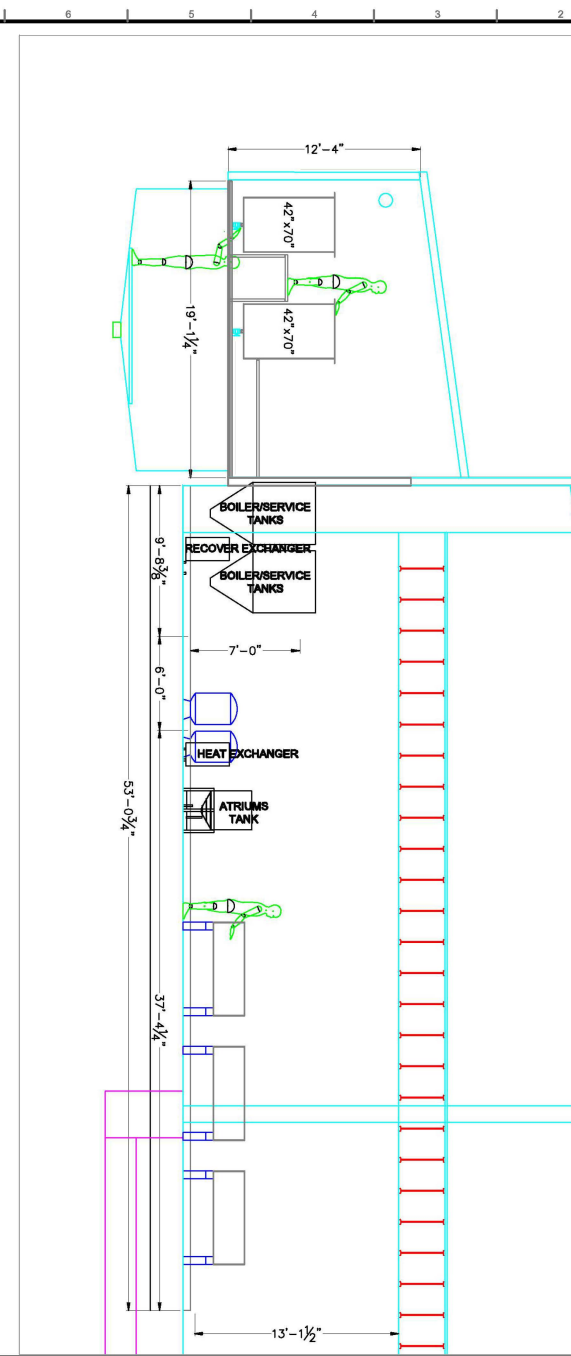


11'-x7'

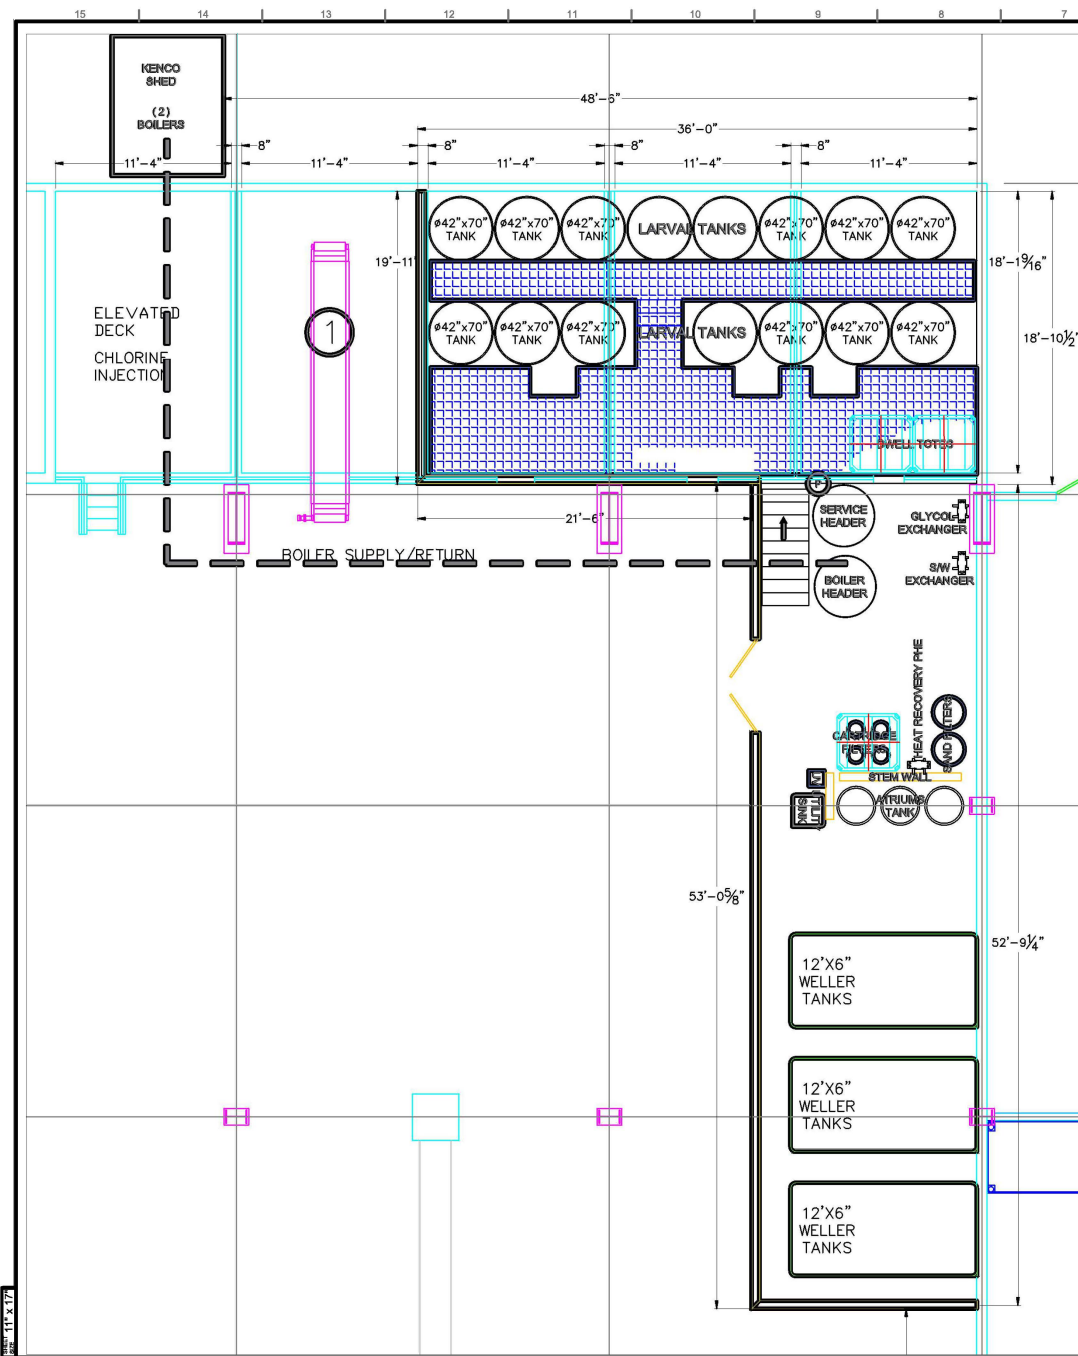

NOTES


THIS DRAWING IS THE PROPERTY OF TRIDENT SEAFOODS. NO INFORMATION CONTAINED HEREIN SHALL BE USED OR COPIED IN ANY MANNER WITHOUT THE WRITTEN PERMISSION OF TRIDENT SEAFOODS.

Trident
SEAFOODS

**ST PAUL
RKC PROJECT**

TITLE PLAN & PROFILE

DRAWN BY	TFA	SHEET
DATE	07/2026	0.01
SCALE	NTS	

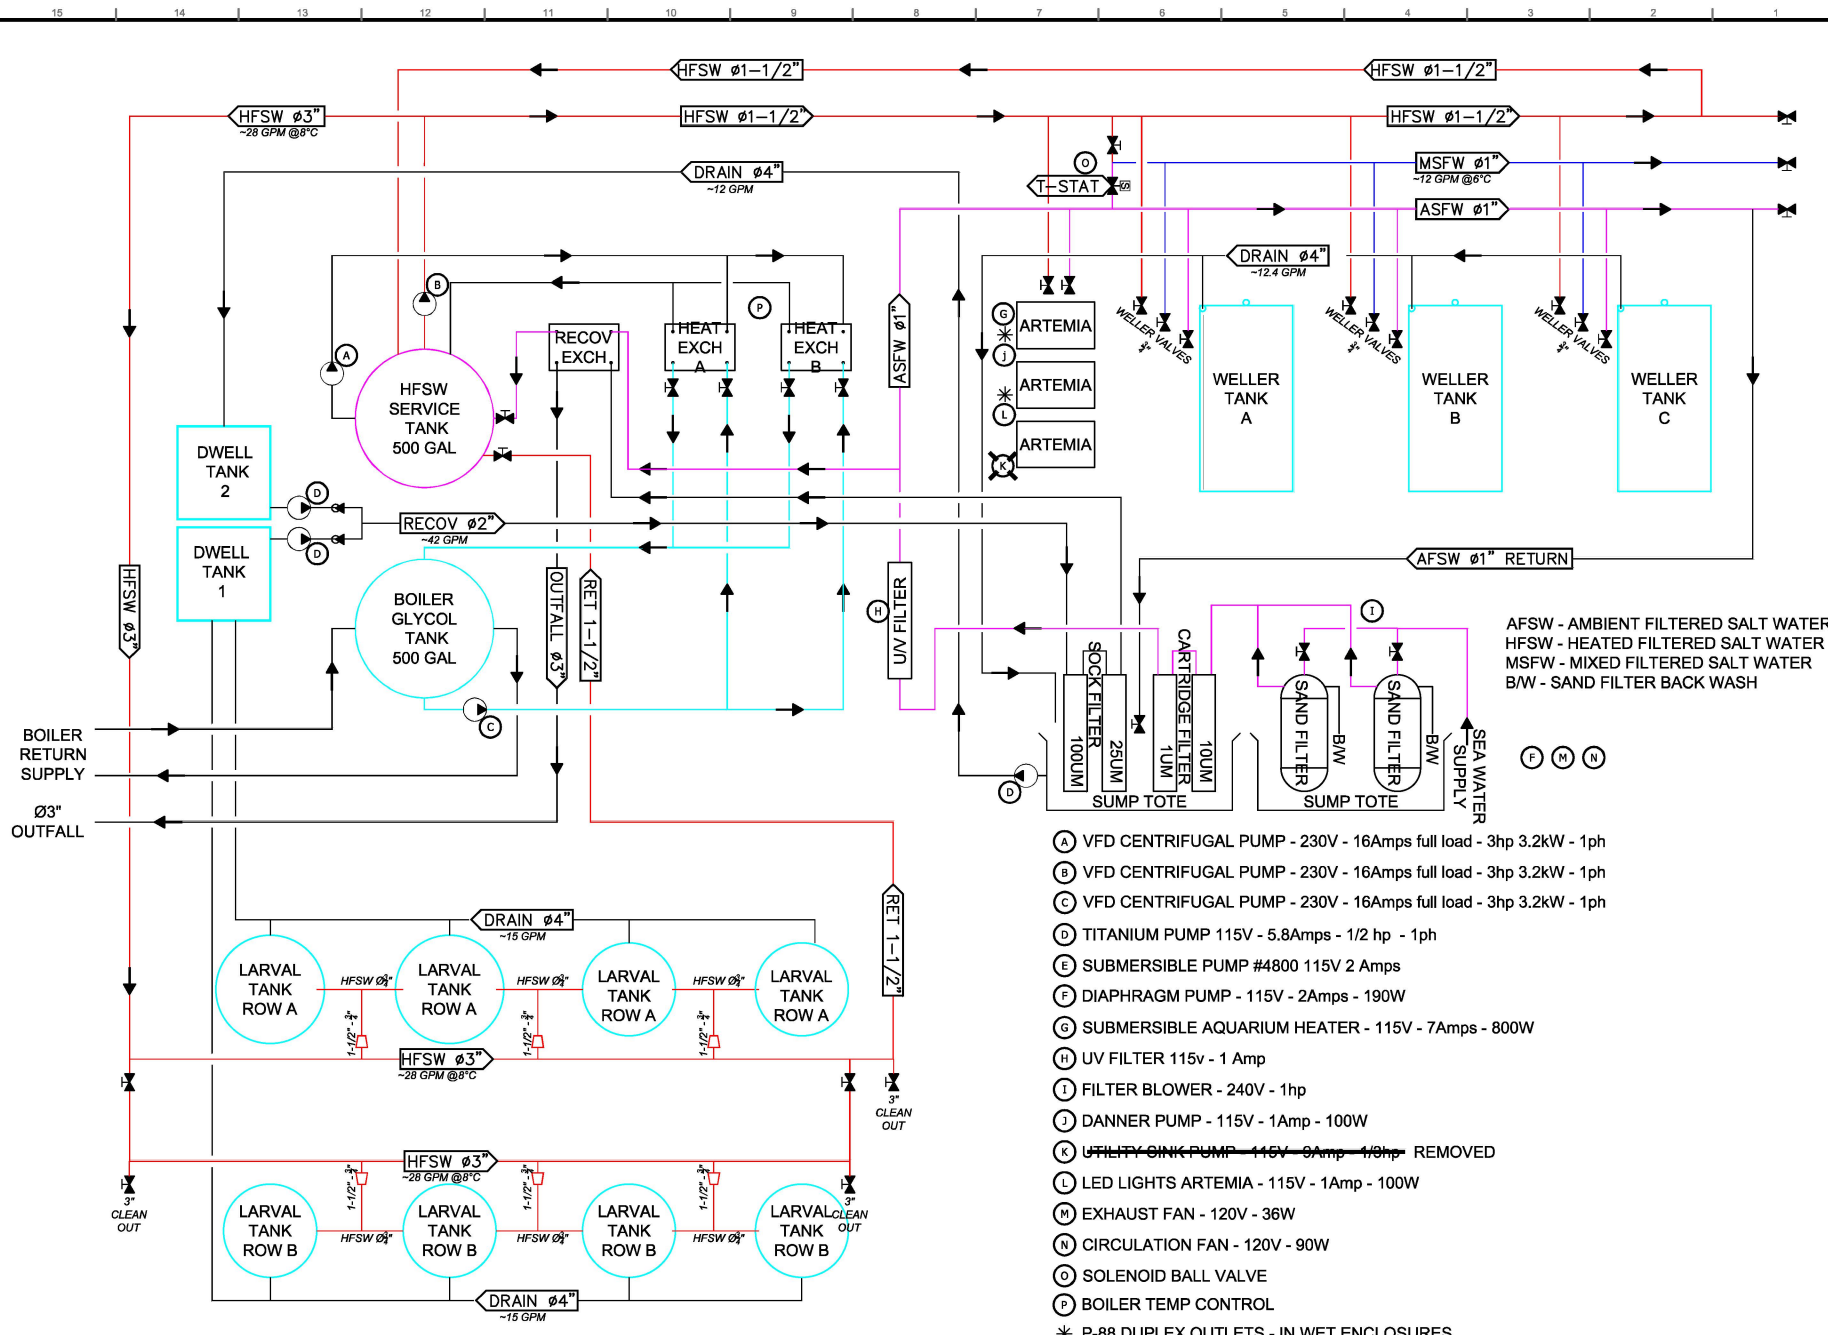

NOTES

ST PAUL

SALT WATER SCHEMATIC

DRAWN BY TFA SHEET
DATE 11/2025 0.01
SCALE NTS